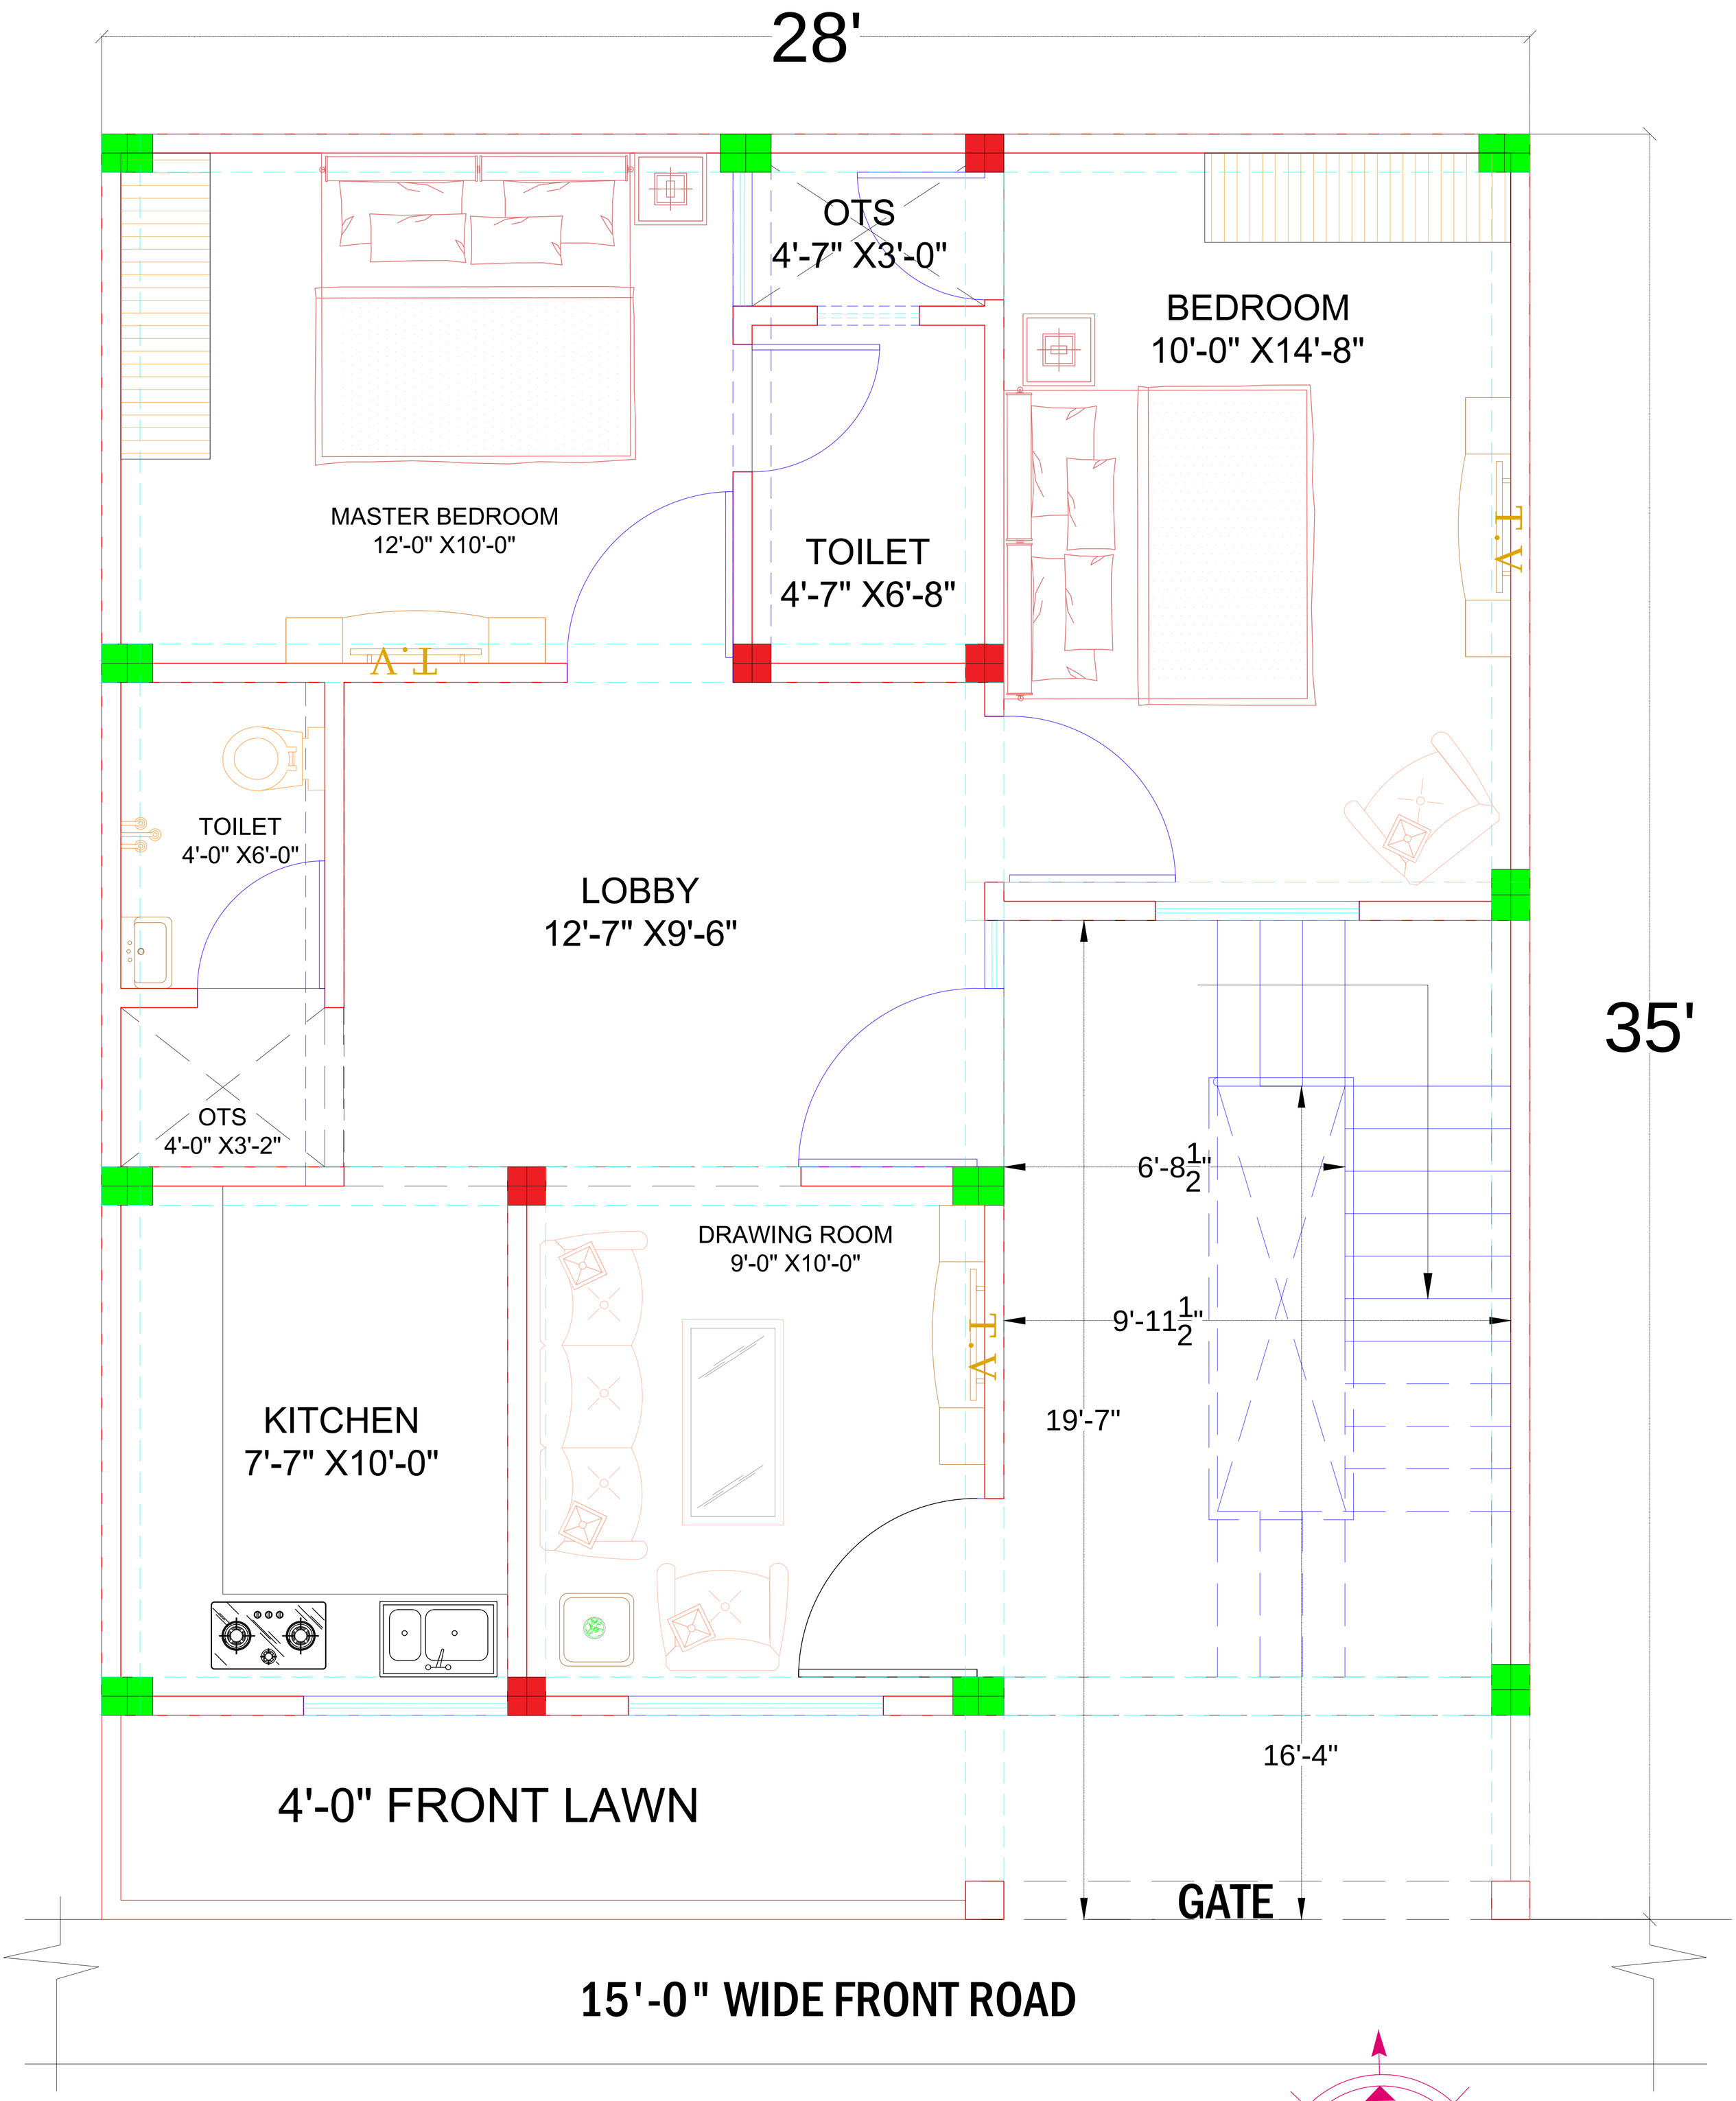

GROUND FLOOR PLAN

CLIENT NAME: MR. SATPAL JI